IFB No. B21004 ASPHALT PAVING SERVICES

AMSTERDAM HOUSING AUTHORITY

60 DIVISION STREET, AMSTERDAM, NEW YORK

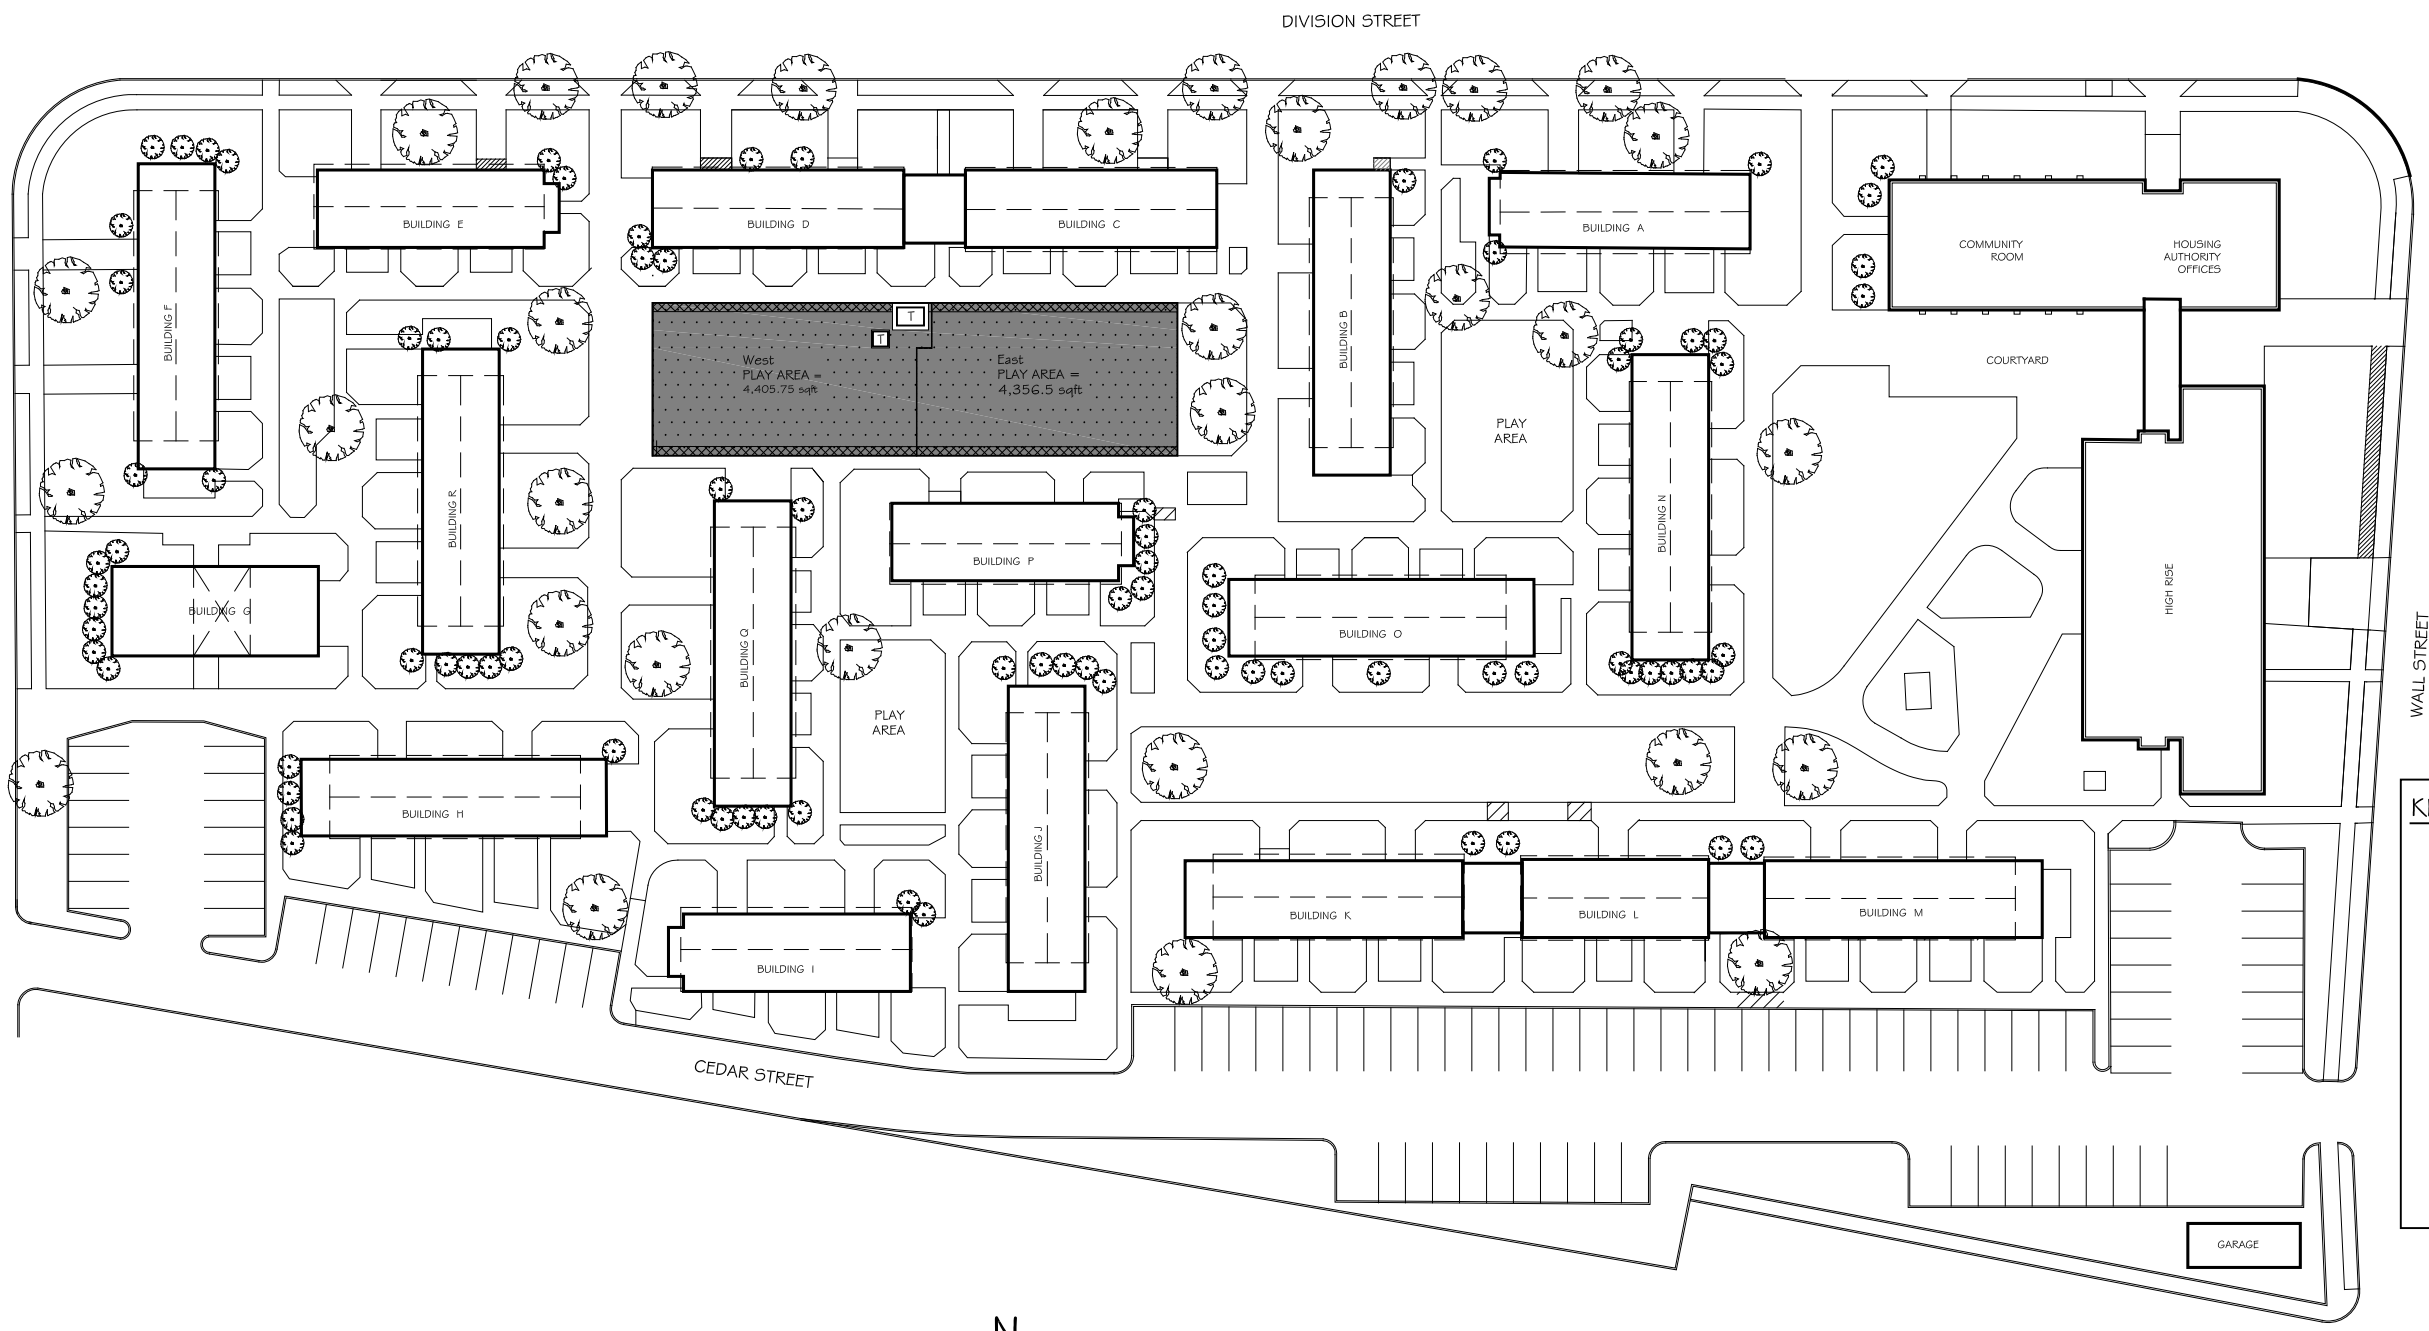

1 A-00 AMSTERDAM HOUSING AUTHORITY SITE PLAN

SCALE: $\frac{1}{64}$" = 1'

N

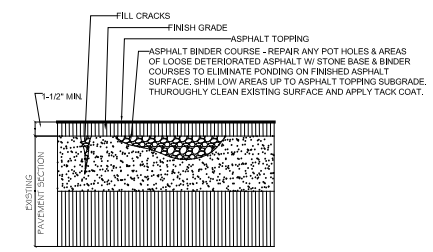

1 A-01 ASPHALT OVERLAY

NOT TO SCALE

KEY NOTES

SAW CUT ASPHALT IN NEAT STRAIGHT LINES. MILL & REMOVE EXISTING ASPHALT PAVEMENT, INCLUDING SUB-BASE MATERIAL, AND DISPOSE OF OFF-SITE.

PREPARE ASPHALT FOR OVERLAY. INSTALL ASPHALT PAVEMENT ON

1. MEET EXISTING LINE & GRADE OF ADJOINING SURFACE.
2. INSTALL ASPHALT PARKING PAVEMENT PER DETAIL A-01
3. INSTALL ASPHALT OVERLAY PAVEMENT PER DETAIL A-02

DRAWN BY: ERIKA V. RAMIREZ

AMSTERDAM HOUSING AUTHORITY
52 DIVISION STREET, AMSTERDAM, NY 12010
DAMARIS G. CARBONE, EXECUTIVE DIRECTOR

ASPHALT PAVEMENT IMPROVEMENTS
60 DIVISION STREET & 27 WALL ST.
AMSTERDAM, NY 12010

SCALE: 1/64" = 1'

DATE: APRIL 13, 2021

SHEET: A - 00